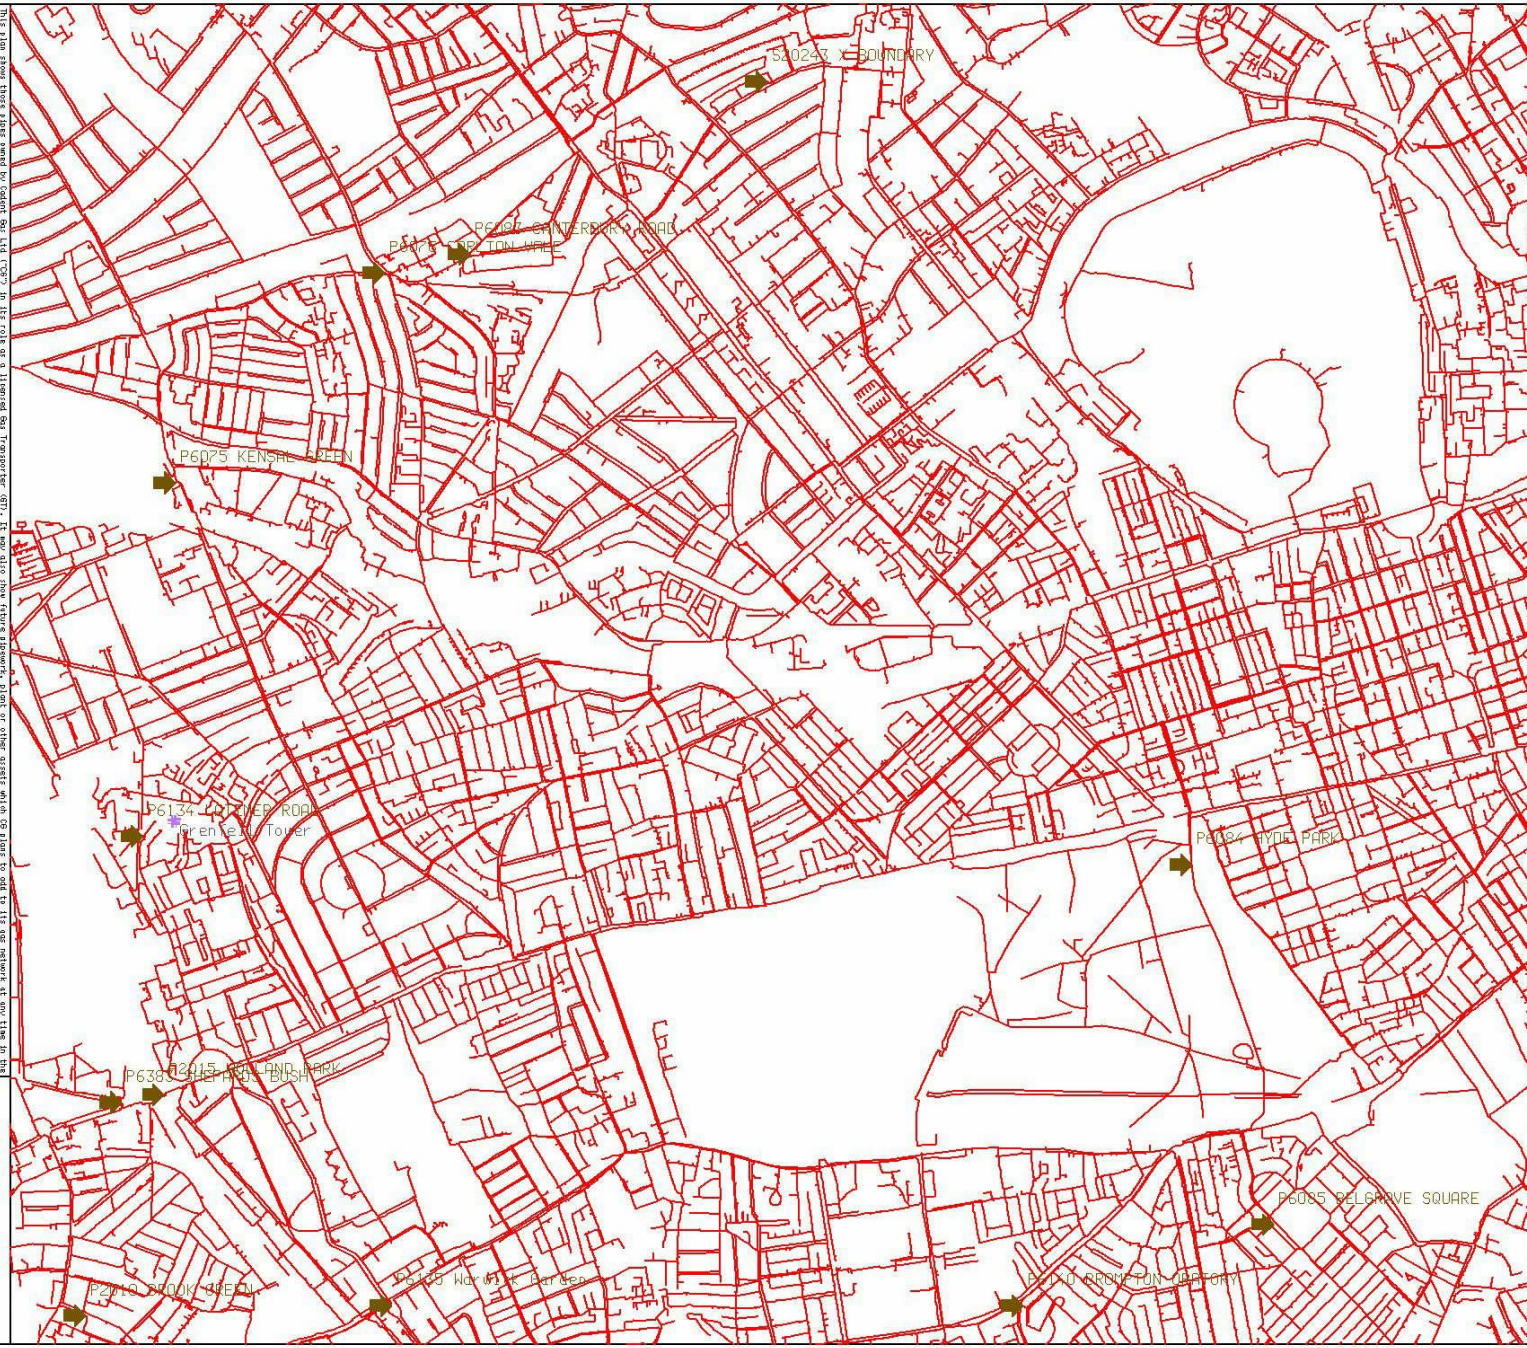

Network : W11 CBM
Network Ref No :
Dept Name :
Printed by : mw298
Plot Date : 25 Oct 2018 16:42
Approx Scale 1:17600
OS Origin X :522856
OS Origin Y :178936

Palette :

Key :

- Node
- Common Node
- Source
- Point Load
- Valve On
- Valve Off
- Alarm

GBNA V7.1 : A3 Landscape

This plan shows those pipes owned by Cadent Gas Ltd ("CGs") in its role as a licensed Gas Transporter (GT). It may also show future pipework, plant or other assets which CG plans to add to its gas network at any time in the future, or may not show existing pipework, plant or other assets which are planned to be removed or abandoned by CG from its gas network. Gas pipes owned by other GTs, or otherwise privately owned, may also be present in this area. Information with regard to such third party pipes should be obtained from the relevant owners. The information shown on this plan is given without warranty or representation by CG as to its completeness, accuracy or up to date representation of any geography or pipework or other assets and the accuracy thereof cannot be guaranteed. Service pipes, valves, syphons, stub connections, etc. are not shown but their presence should be anticipated. No liability of any kind whatsoever is accepted by Cadent Gas Ltd or their agents, servants or contractors for any error or omission in this plan or any information given within it (whether current or future). Safe digging practices, in accordance with HSG6747, must be used to verify and establish the actual position of mains, pipes, services and other apparatus on site before any mechanical plant is used. It is your responsibility to ensure that this information is provided to all persons (either direct labour or contractors) working for you on or near gas apparatus and all reasonable precautions should be taken by you and these persons working for you to locate any buried or other assets. The information included on this plan should not be referred to beyond a period of 28 days from the date of issue. This plan is to be used solely by Cadent Gas employees or any contractors who are contracted directly to Cadent Gas Ltd. This plan should not be disclosed to or used by any other third party.

This plan is reproduced from or based on the OS map by Cadent Gas Ltd, with the sanction of the controller of HM Stationery Office. Crown Copyright Reserved. Ordnance Survey Licence number 100024886.

CAD00003012_0001